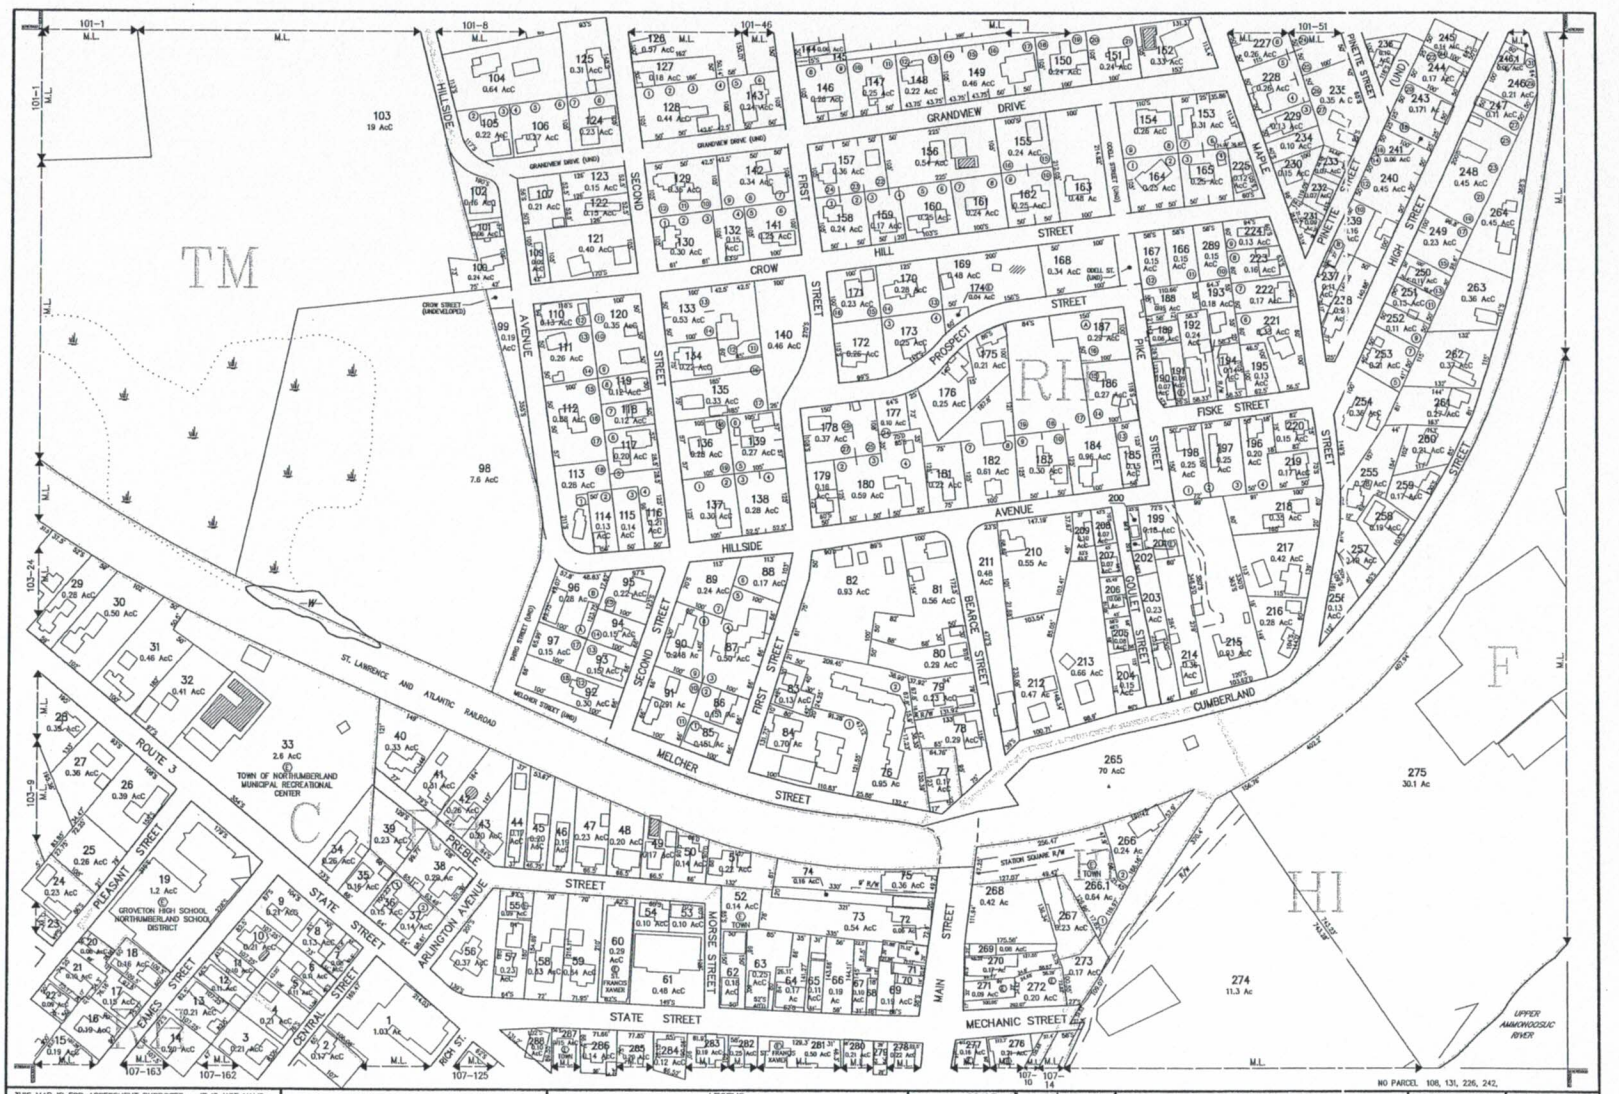

THIS MAP IS FOR ASSESSMENT PURPOSES. IT IS NOT VALID FOR LEGAL DESCRIPTION OR CONVEYANCE.

THE HORIZONTAL DATUM IS THE NEW HAMPSHIRE STATE PLANE COORDINATE SYSTEM, NAD 83.

PHOTOGRAPHY DATE: MAY 10, 2005

COMPLETION DATE: AUGUST 30, 2006

PRODUCED IN 2006 BY

GRANIT Technologies

11 PLEASANT STREET, LITTLETON, NH 03561
800.332.4040 - WWW.GRANITECH.COM

LEGEND

AREA SURVEYED ..... Ac
AREA CALCULATED ..... Ac
PECORD DIMENSION ..... 100'
SCALED DIMENSION ..... 100'
MATCH LINE ..... M.L.
WATER ..... W

EXEMPT PROPERTY ..... E
SUBDIVISION LOT NO. .....
BUILDING .....
RIGHT OF WAY/ACCESS .....
COMMON OWNERSHIP .....
WETLANDS .....

SCALE 1" = 100'

FEET 50 0 100 200 300

METERS

REVISED TO : APRIL 1 2016

PROPERTY MAPS

NORTHUMBERLAND

NEW HAMPSHIRE

INDEX DIAGRAM

102	101	218
222	107	106

MAP NO. 104