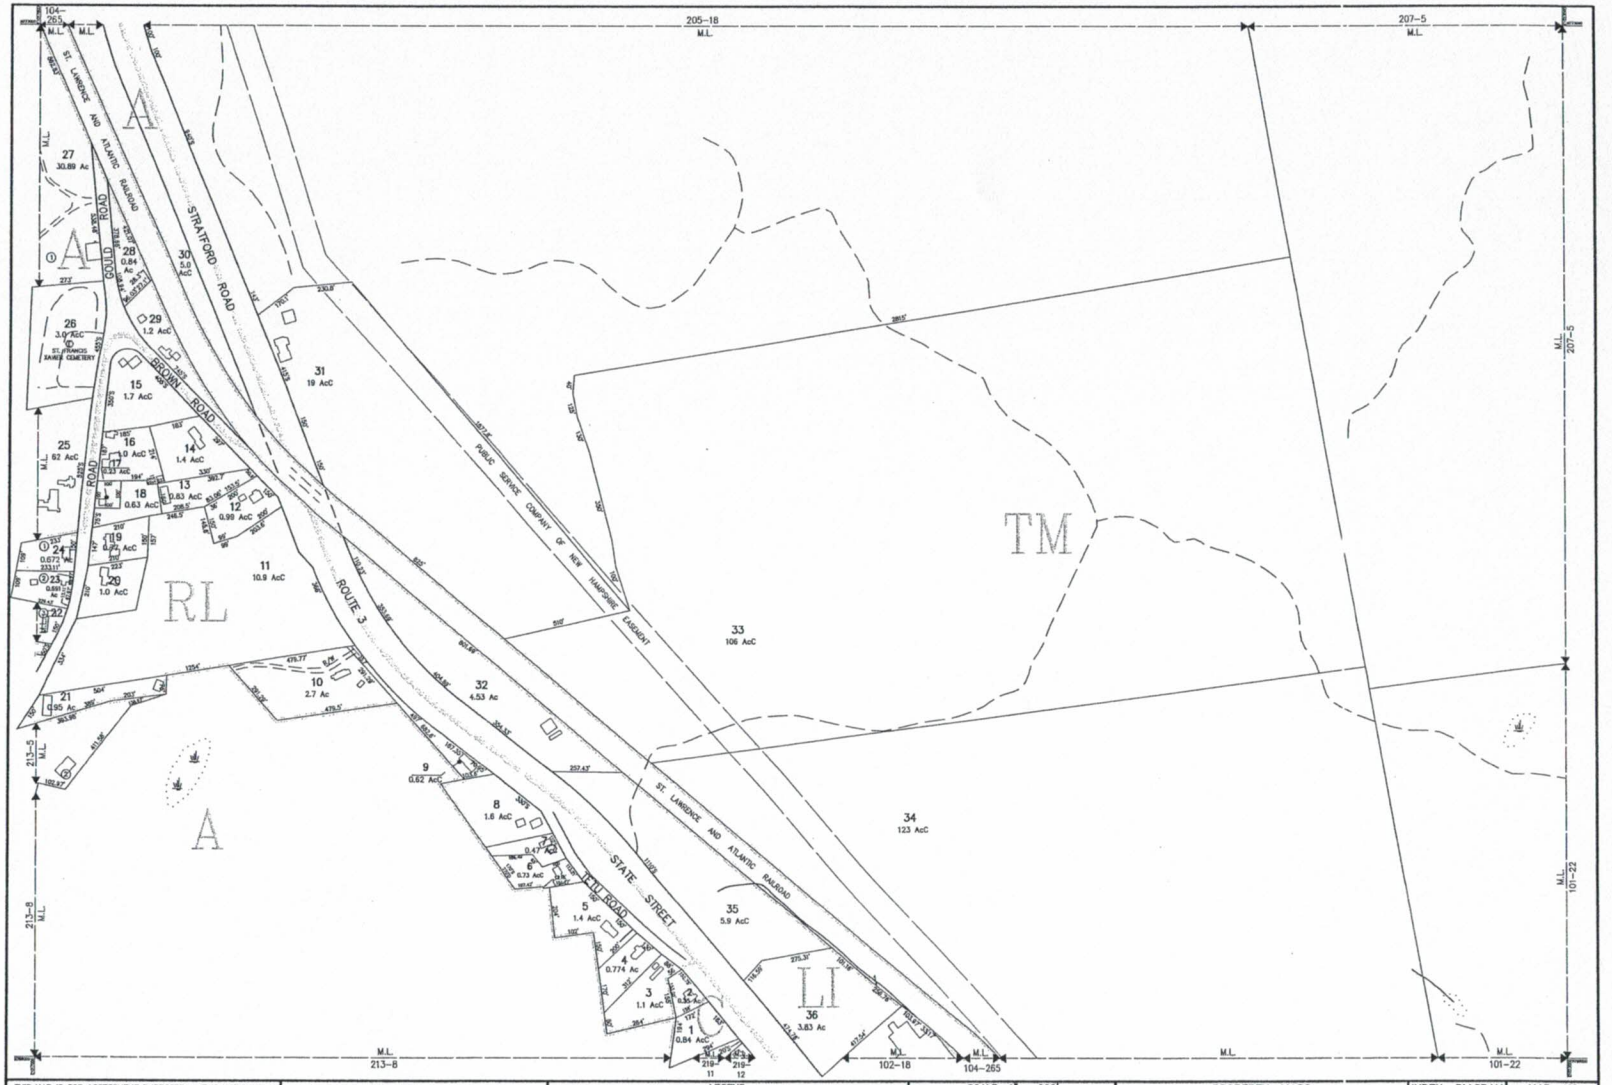

THIS MAP IS FOR ASSESSMENT PURPOSES. IT IS NOT VALID FOR LEGAL DESCRIPTION OR CONVEYANCE.

THE HORIZONTAL DATUM IS THE NEW HAMPSHIRE STATE PLANE COORDINATE SYSTEM, NAD 83.

PHOTOGRAPHY DATE: MAY 10, 2005

COMPLETION DATE: AUGUST 30, 2006

PRODUCED IN 2006 BY

CAI Technologies

Precision Mapping, Geospatial Solutions

11 PLEASANT STREET, LITTLETON, NH 03561

800.327.4340 - WWW.CAI-TECH.COM

LEGEND

AREA SURVEYED . . . . . Ac

AREA CALCULATED . . . . . AcC

RECORD MEASUREMENT . . . . . R/M

SCALED DIMENSION . . . . . 100'S

MATCH LINE . . . . . M.L.

WATER . . . . . W

EXEMPT PROPERTY . . . . . E

SUBDIVISION LOT NO. 2

RIGHT OF WAY/ACCESS . . . . . ROW

COMMON OWNERSHIP . . . . . COW

WETLANDS . . . . . W

FEET SCALE 1" = 200'

100 0 200 400 600

50 0 50 100 150

METERS

REVISED TO : APRIL 1, 2016

PROPERTY MAPS

NORTHUMBERLAND

NEW HAMPSHIRE

INDEX DIAGRAM

212	211	210
213		215
220	219	101

MAP NO. 214