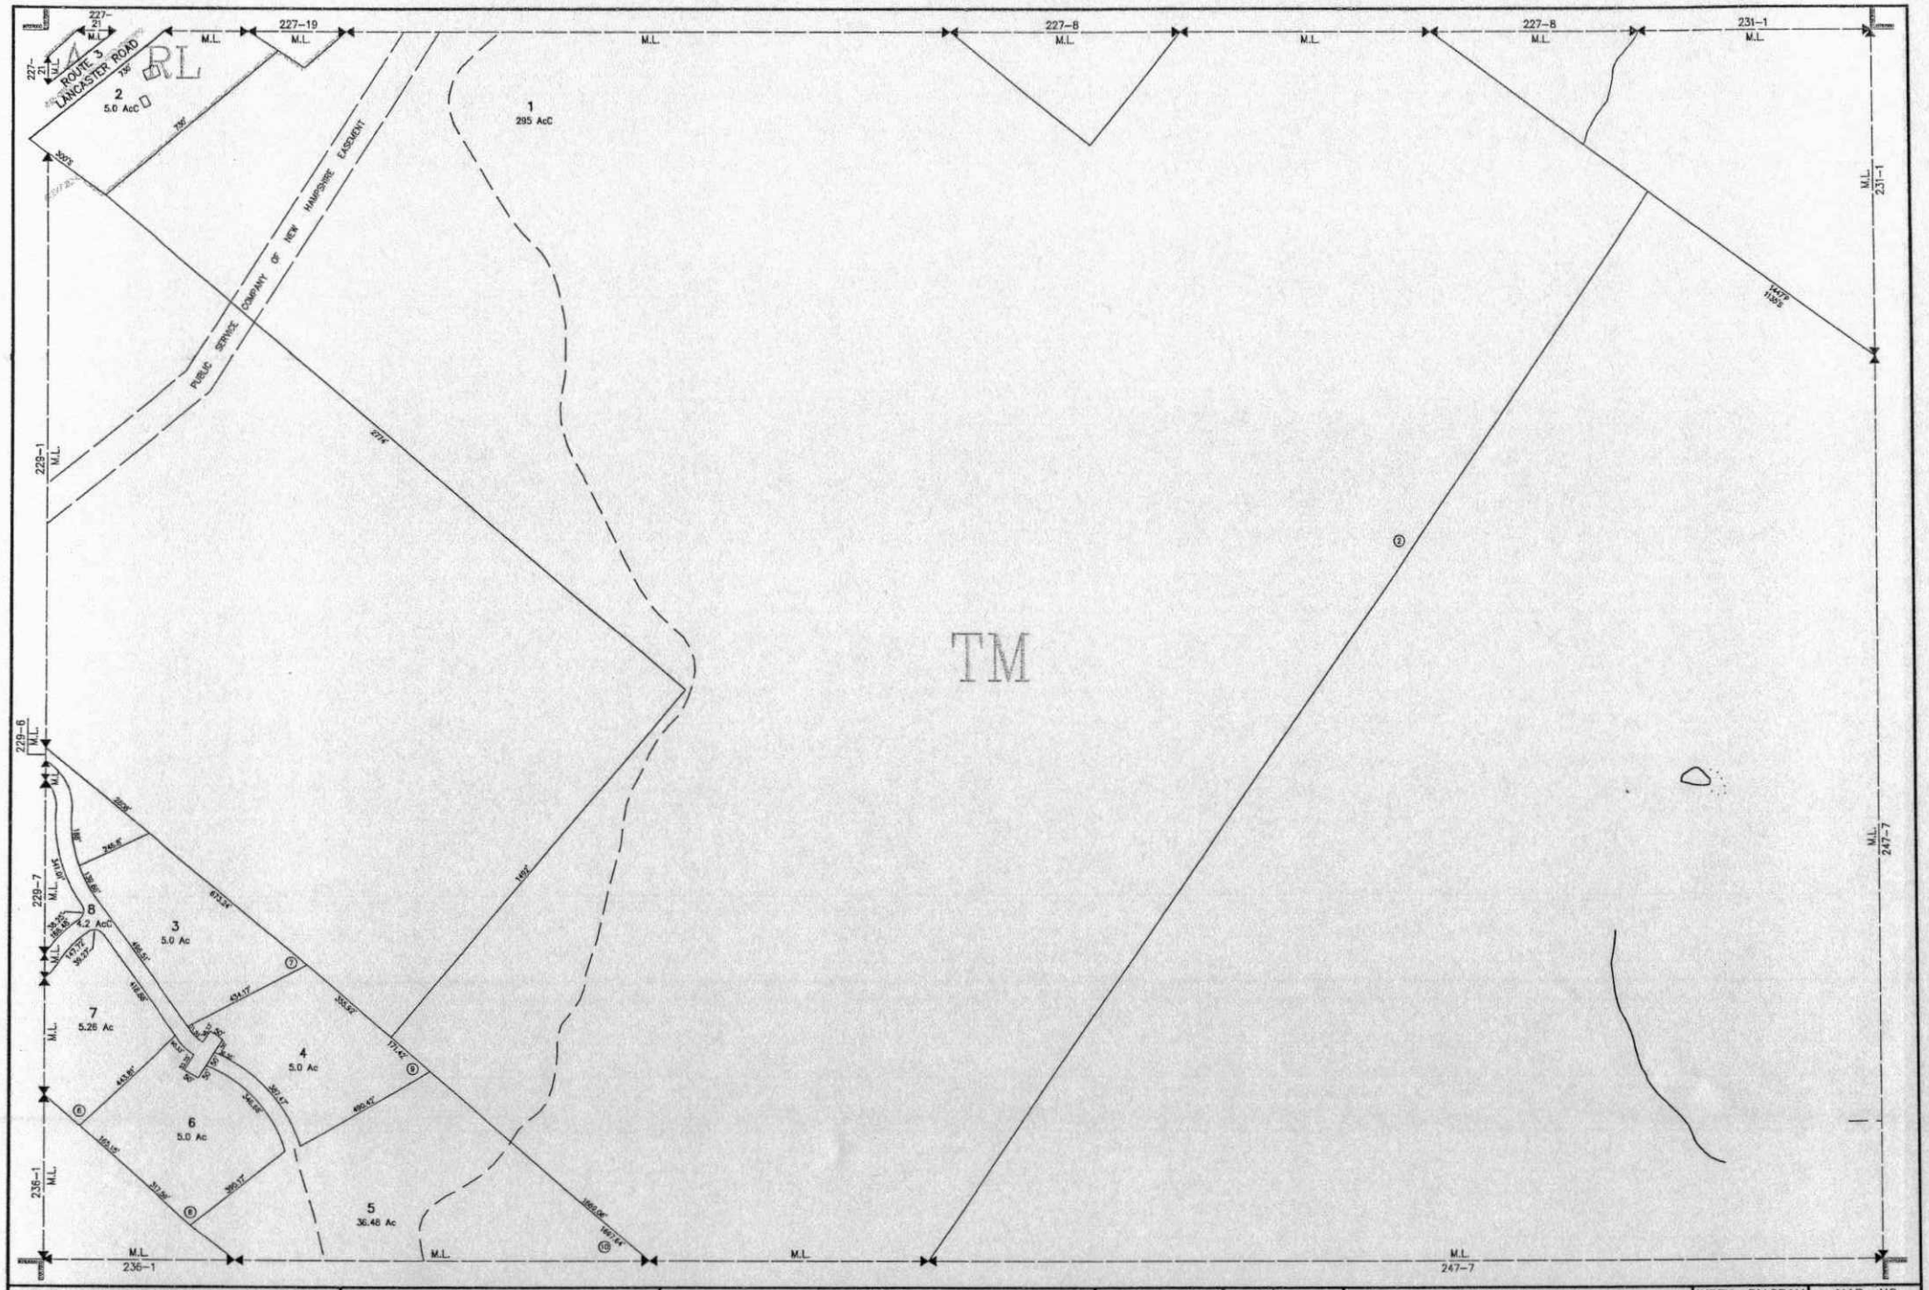

THIS MAP IS FOR ASSESSMENT PURPOSES. IT IS NOT VALID FOR LEGAL DESCRIPTION OR CONVEYANCE.	PRODUCED IN 2006 BY CAI Technologies — Innovative Mapping, Comprehensive Solutions. 11 PLEASANT STREET, LITTLETON, NH 03561 800.322.4540 - WWW.CAI-TECH.COM	LEGEND: AREA SURVEYED ..... Ac; AREA CALCULATED ..... AcC; RECORD DIMENSION ..... 100'; SCALED DIMENSION ..... 100'S; MATCH LINE ..... M.L.; WATER ..... W; EXEMPT PROPERTY ..... (E); SUBDIVISION LOT NO. ..... (2); BUILDING ..... ; RIGHT OF WAY/ACCESS ..... R/W; COMMON OWNERSHIP ..... ; WETLANDS ..... W	SCALE 1" = 200' (FEET 100 0 200 400 600; METERS 50 0 50 100 150)	PROPERTY MAPS — NORTHUMBERLAND — NEW HAMPSHIRE	INDEX DIAGRAM: 228 227 226 / 229 231 / 236 235 234	MAP NO. 230
THE HORIZONTAL DATUM IS THE NEW HAMPSHIRE STATE PLANE COORDINATE SYSTEM, NAD 83.						
PHOTOGRAPHY DATE: MAY 10, 2005						
COMPLETION DATE: AUGUST 30, 2006			REVISED TO : APRIL 1, 2013			