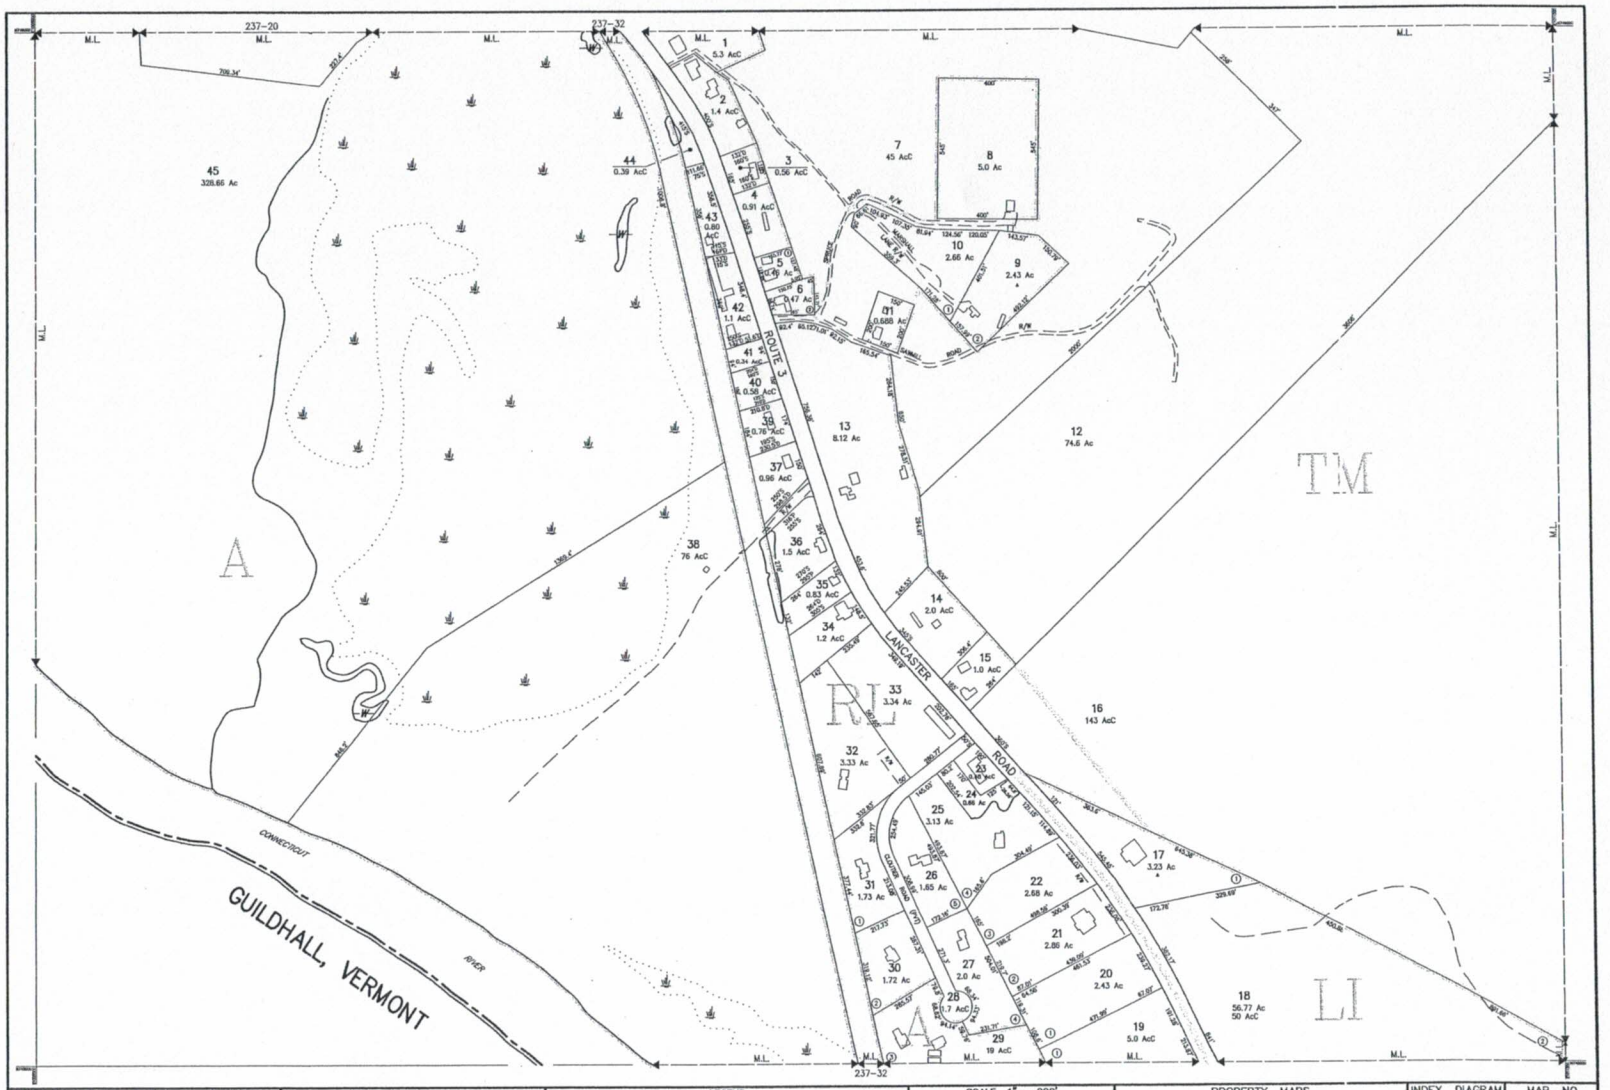

THIS MAP IS FOR ASSESSMENT PURPOSES. IT IS NOT VALID FOR LEGAL DESCRIPTION OR CONVEYANCE.

THE HORIZONTAL DATUM IS THE NEW HAMPSHIRE STATE PLANE COORDINATE SYSTEM, NAD 83.

PHOTOGRAPHY DATE: MAY 10, 2005

COMPLETION DATE: AUGUST 30, 2006

PRODUCED IN 2006 BY CAI Technologies
Precision Mapping Geospatial Software
11 PLEASANT STREET, LITTLETON, NH 03561
800.332.4545 - WWW.CAI-TECH.COM

LEGEND

AREA SURVEYED . . . . . Ac
AREA CALCULATED . . . . . AcC
SCALED DIMENSION . . . . . 100'S
MATCH LINE . . . . . M.L.
WATER . . . . . W

EXEMPT PROPERTY . . . . . E
SUBDIVISION LOT NO. 1
RIGHT OF WAY/ACCESS . . . . . R/W
COMMON OWNERSHIP C
WETLANDS . . . . . *

SCALE 1" = 200'
FEET 100 0 200 400 600
METERS 50 0 50 100 150

REVISED TO : APRIL 1, 2016

PROPERTY MAPS
NORTHUMBERLAND
NEW HAMPSHIRE

INDEX DIAGRAM
236 | 237 | 236
239 | | 241
249 | 248

MAP NO. 240