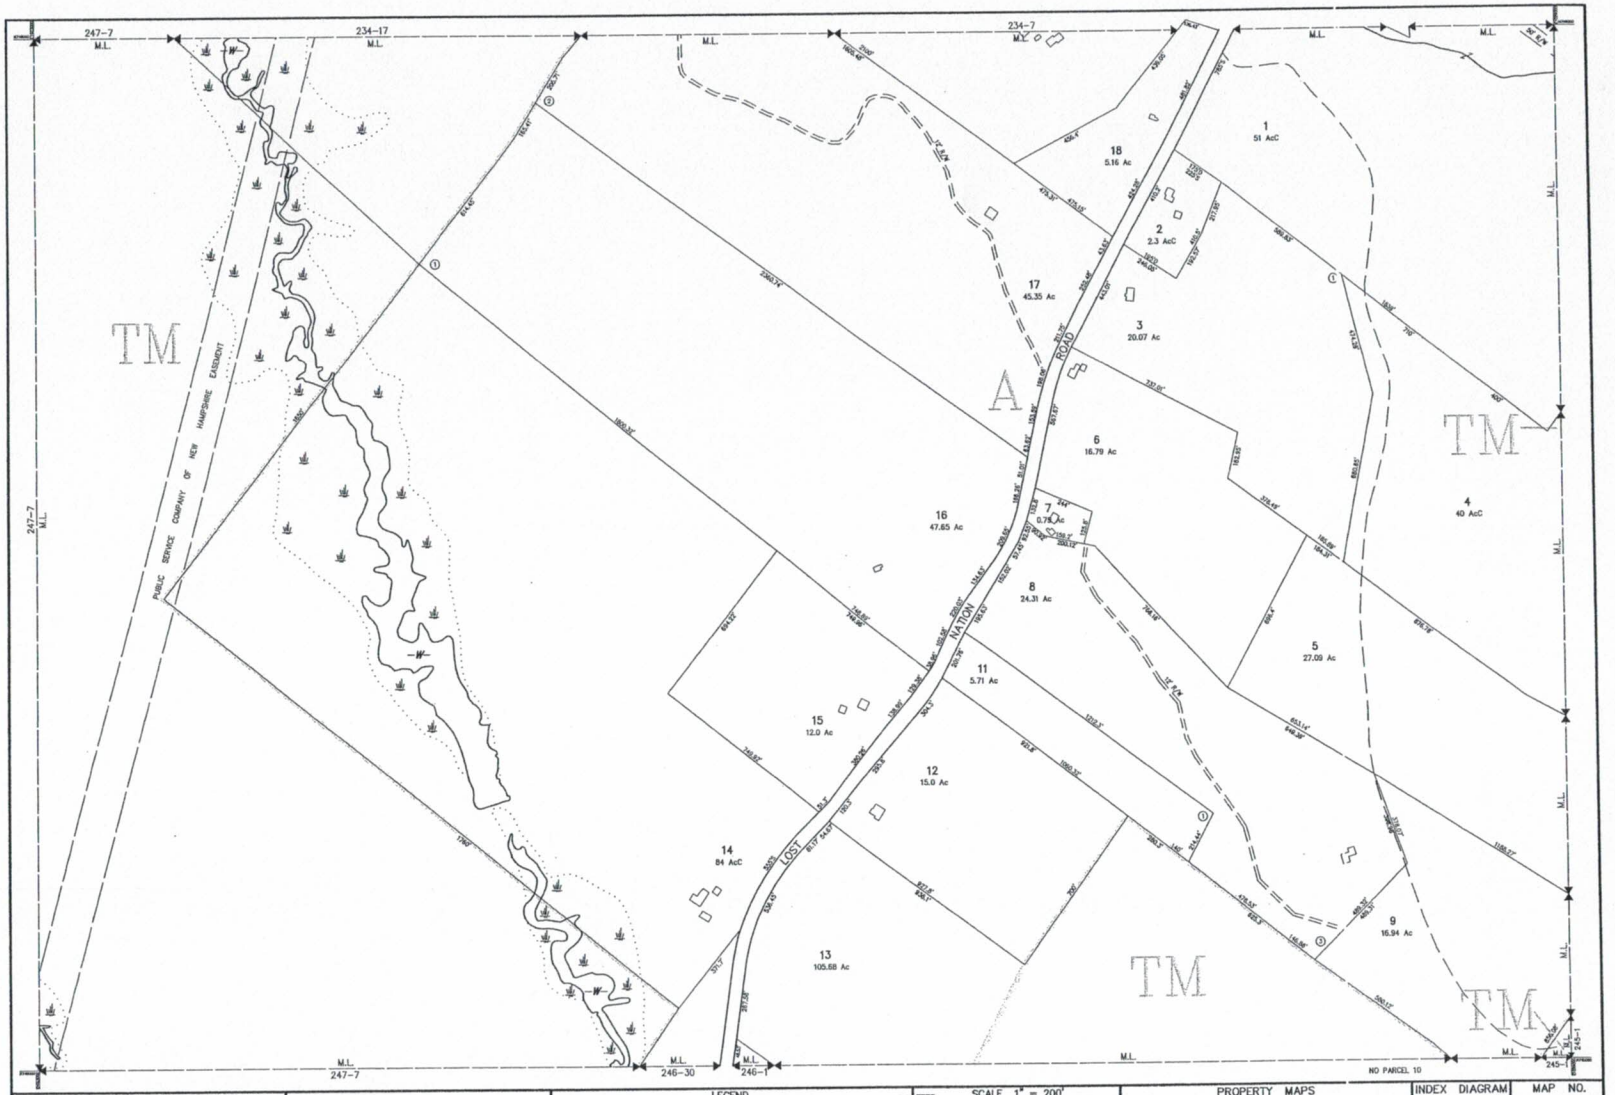

THIS MAP IS FOR ASSESSMENT PURPOSES. IT IS NOT VALID FOR LEGAL DESCRIPTION OR CONVEYANCE.

THE HORIZONTAL DATUM IS THE NEW HAMPSHIRE STATE PLANE COORDINATE SYSTEM, NAD 83.

PHOTOGRAPHY DATE: MAY 10, 2005

COMPLETION DATE: AUGUST 30, 2006

PRODUCED IN 2006 BY

CAI Technologies

Precision Mapping, Geospatial Solutions

14 PLEASANT STREET, LITTLETON, NH 03561

888.303.4346 • WWW.CAI-TECH.COM

LEGEND

AREA SURVEYED ..... Ac

AREA CALCULATED ..... AcC

MEASURED DIMENSION ..... mc

SCALED DIMENSION ..... .1875

MATCH LINE ..... M.L.

WATER ..... W

EXEMPT PROPERTY ..... E

SUBDIVISION LOT NO. 2

RIGHT OF WAY/ACCESS ..... R/W

COMMON OWNERSHIP C

WETLANDS .....

SCALE 1" = 200'

FEET 100 0 200 400 600

METERS 50 0 50 100 150

REVISED TO : APRIL 1, 2016

PROPERTY MAPS

NORTHUMBERLAND

NEW HAMPSHIRE

INDEX DIAGRAM

235	234	233
242		244
247	246	245

MAP NO. 243