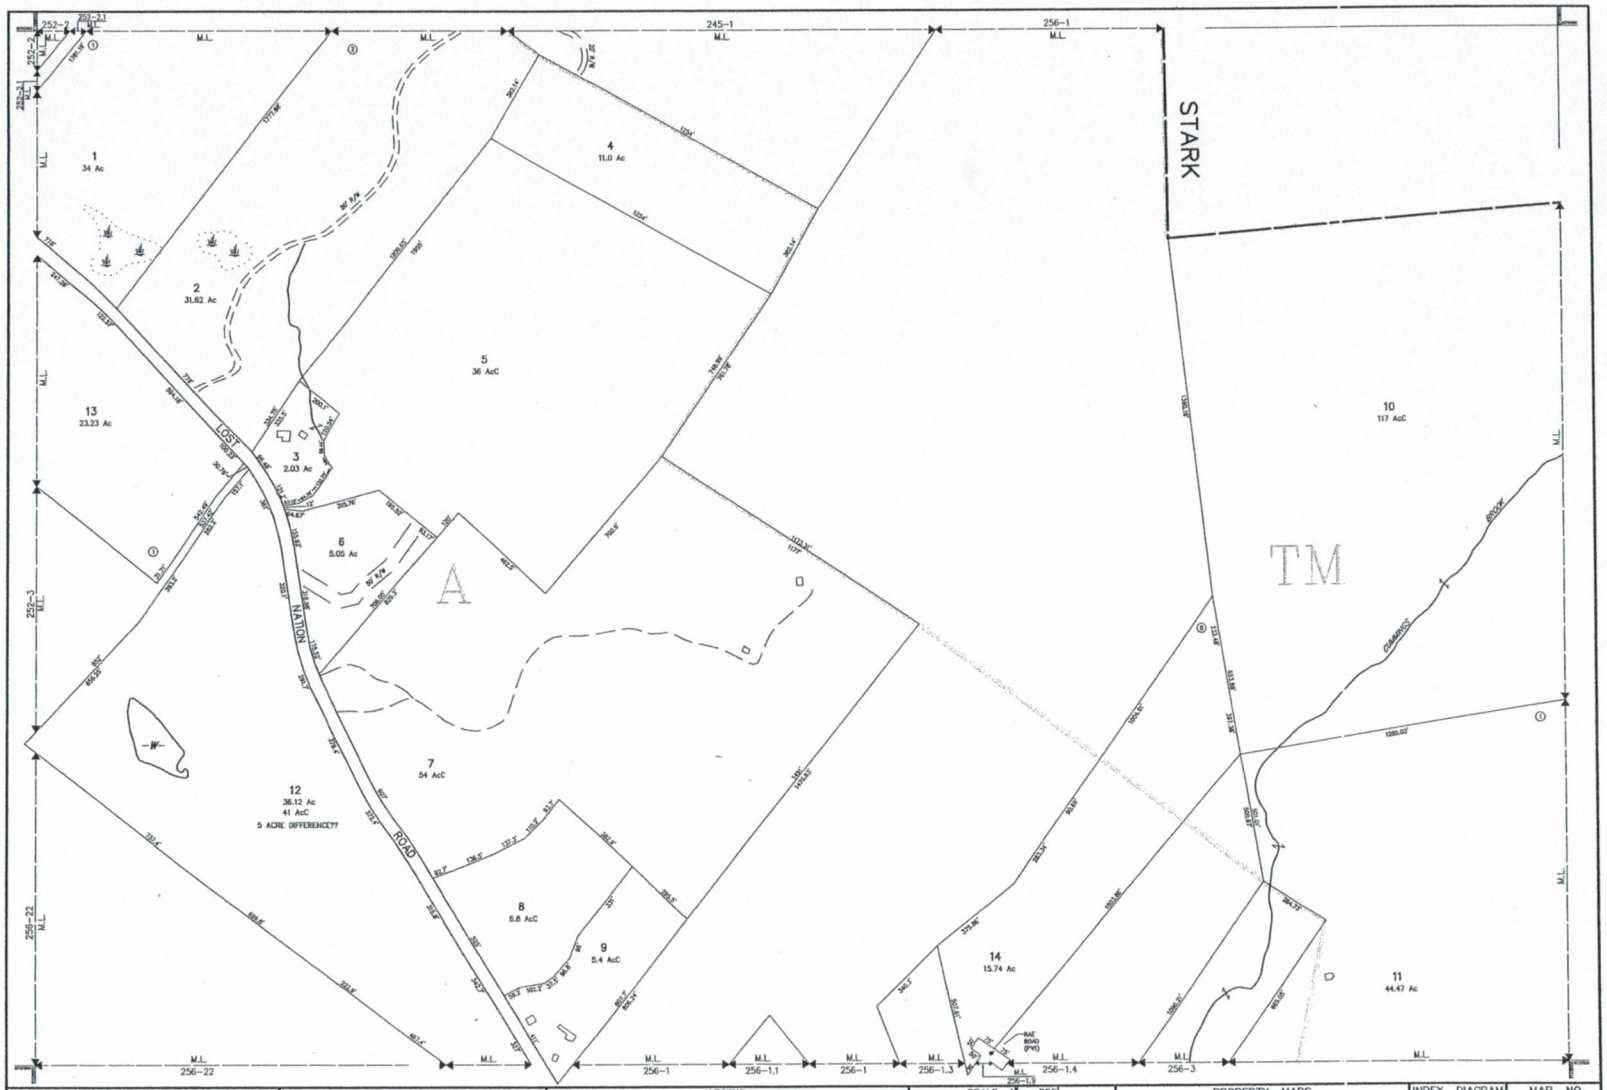

THIS MAP IS FOR ASSESSMENT PURPOSES. IT IS NOT VALID FOR LEGAL DESCRIPTION OR CONVEYANCE.

THE HORIZONTAL DATUM IS THE NEW HAMPSHIRE "STATE" PLANE COORDINATE SYSTEM, NAD 83.

PHOTOGRAPHY DATE: MAY 10, 2005

COMPLETION DATE: AUGUST 30, 2006

PRODUCED IN 2006 BY CAI Technologies
11 PLEASANT STREET, LITTLETON, NH 03561
800.322.4140 • WWW.CAI-TECH.COM

LEGEND

AREA SURVEYED . . . . . Ac
AREA CALCULATED . . . . . AcC
SCALED DIMENSION . . . . . 100'S
MATCH LINE . . . . . M.L.
WATER . . . . . W

EXEMPT PROPERTY . . . . . E
SUBDIVISION LOT NO. 1
RIGHT OF WAY/ACCESS . . . . . R/A
COMMON OWNERSHIP C
WETLANDS . . . . . W

SCALE 1" = 200'
FEET 100 0 200 400 600
METERS 50 0 50 100 150

REVISED TO : APRIL 1, 2016

PROPERTY MAPS
NORTHUMBERLAND
NEW HAMPSHIRE

INDEX DIAGRAM
246 245
252 254
257 256 255

MAP NO. 253